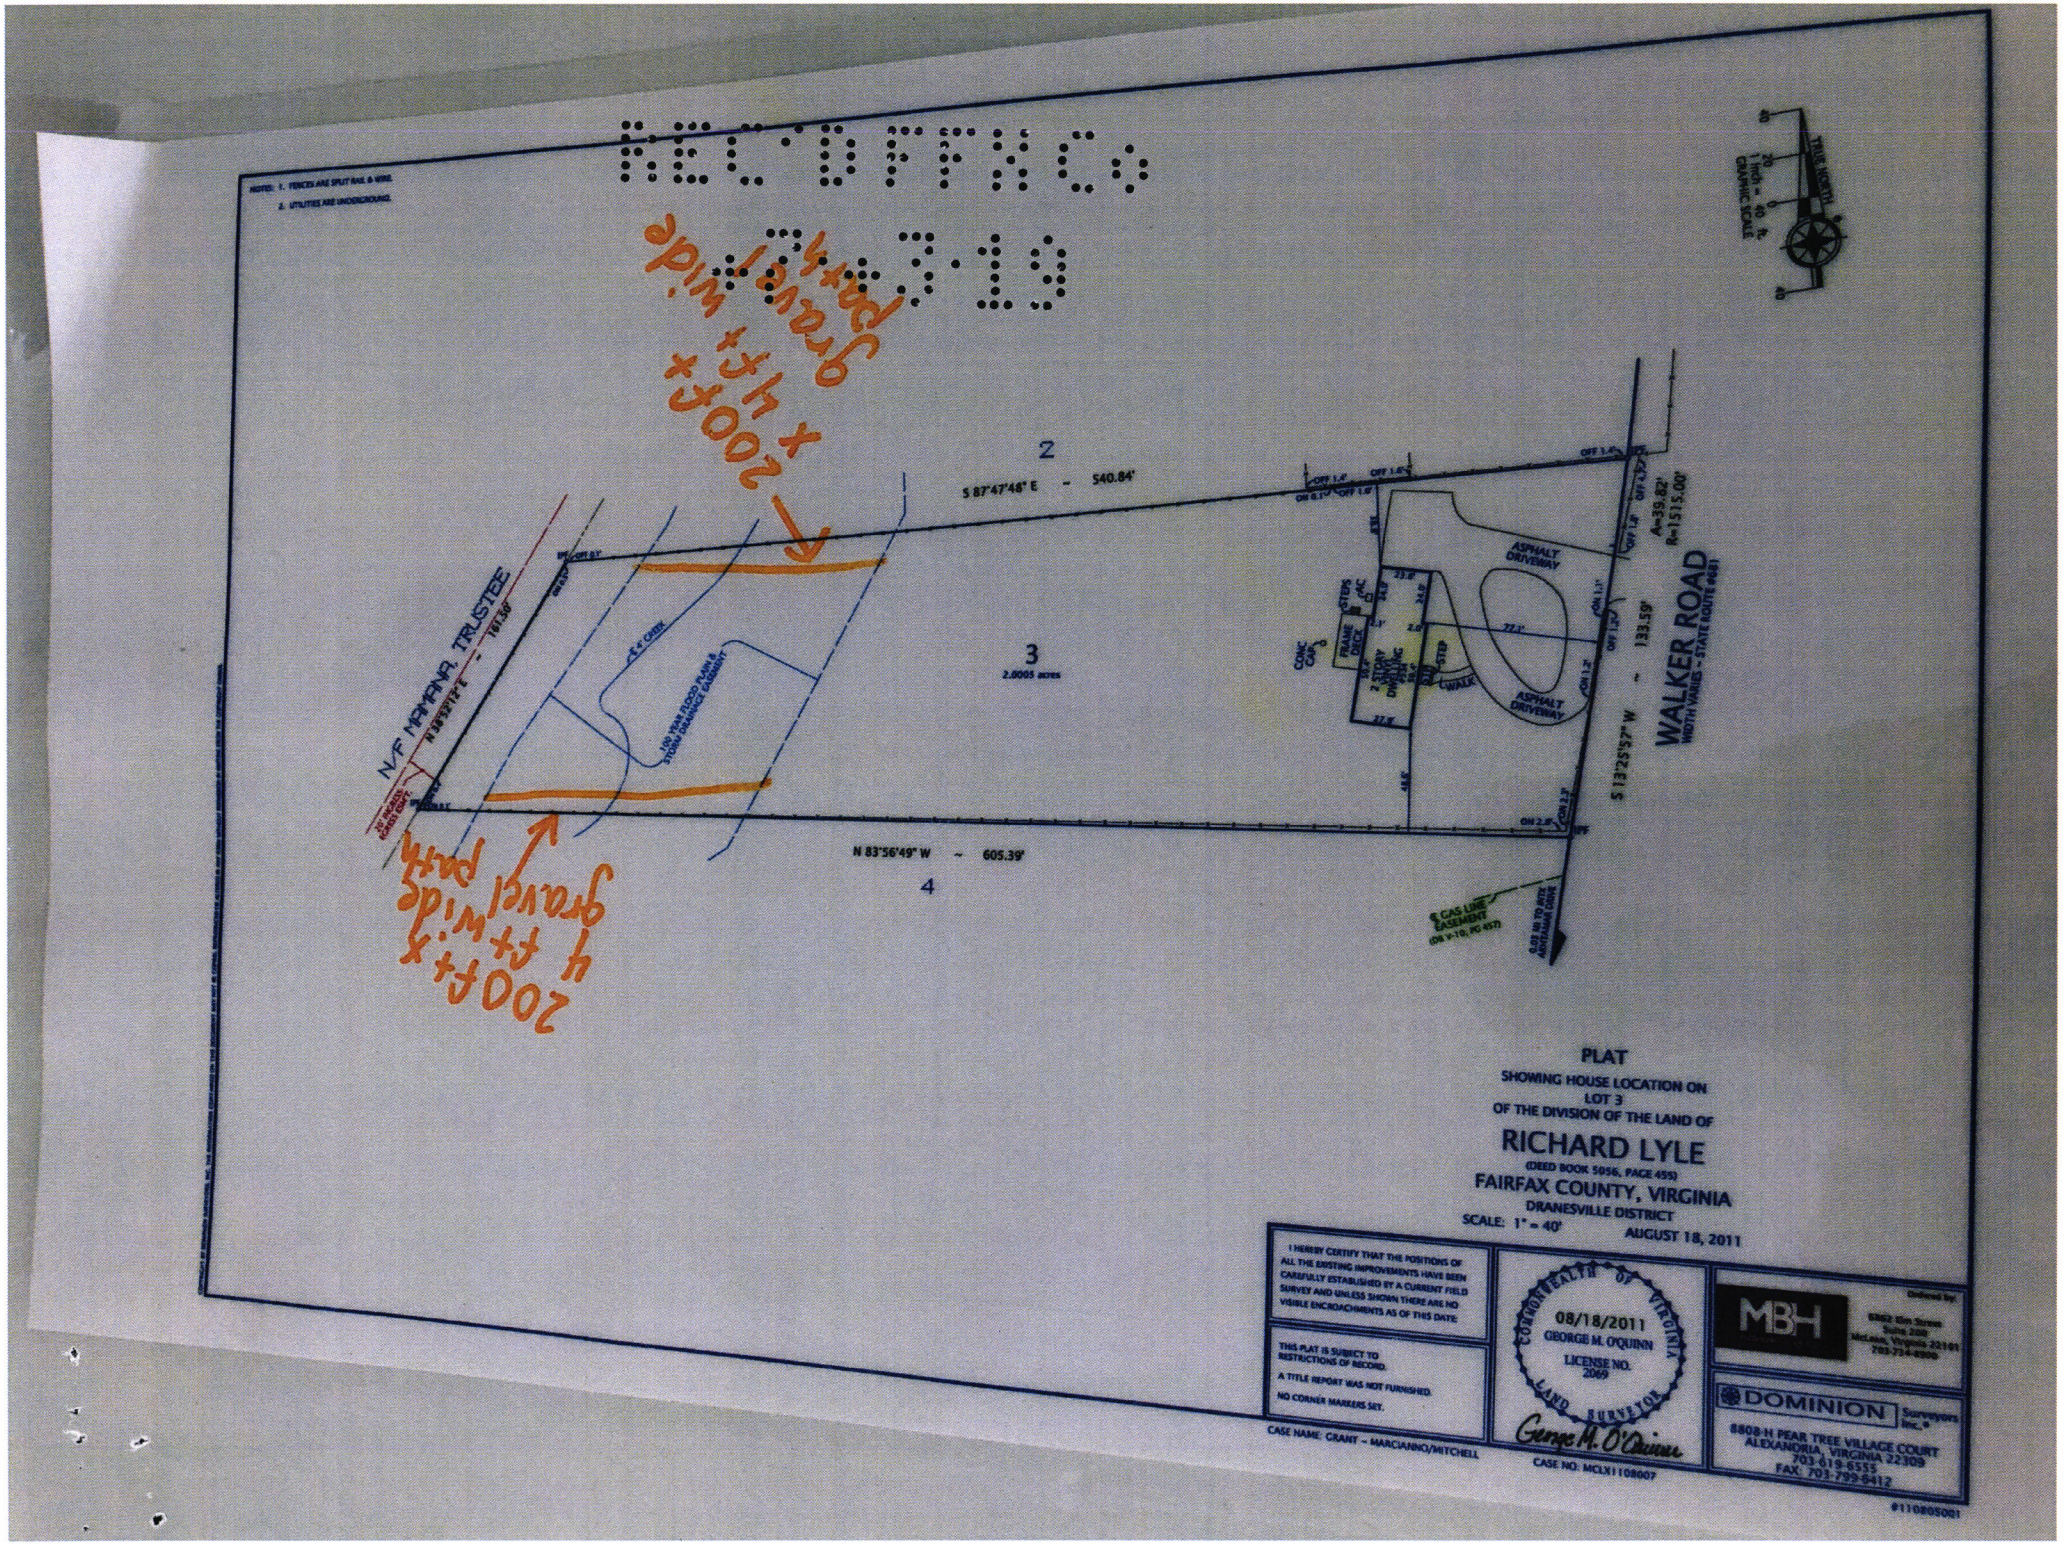

PLAT

SHOWING HOUSE LOCATION ON
LOT 3
OF THE DIVISION OF THE LAND OF

RICHARD LYLE

(DEED BOOK 5056, PAGE 455)

FAIRFAX COUNTY, VIRGINIA
DRANESVILLE DISTRICT
SCALE: 1" = 40' AUGUST 18, 2011

I HEREBY CERTIFY THAT THE POSITIONS OF ALL THE EXISTING IMPROVEMENTS HAVE BEEN CAREFULLY ESTABLISHED BY A CURRENT FIELD SURVEY AND UNLESS SHOWN THERE ARE NO VISIBLE ENCROACHMENTS AS OF THIS DATE.

THIS PLAT IS SUBJECT TO RESTRICTIONS OF RECORD.

A TITLE REPORT WAS NOT FURNISHED.

NO CORNER MARKERS SET.

COMMONWEALTH OF VIRGINIA
08/18/2011
GEORGE M. O'QUINN
LICENSE NO. 2069
LAND SURVEYOR

George M. O'Quinn

Ordered by:
MBH
8502 Elm Street
Suite 200
McLean, Virginia 22101
703-734-8000

DOMINION Surveyors Inc.
8808-H PEAR TREE VILLAGE COURT
ALEXANDRIA, VIRGINIA 22309
703-619-6555
FAX: 703-799-8412

CASE NAME: GRANT – MARCIANNO/MITCHELL
CASE NO: MCLX1108007

#110805001